
Vol. 10 Pg. 370

INDIAN PAINTBRUSH SUBDIVISION PHASE ONE
FINAL PLAT

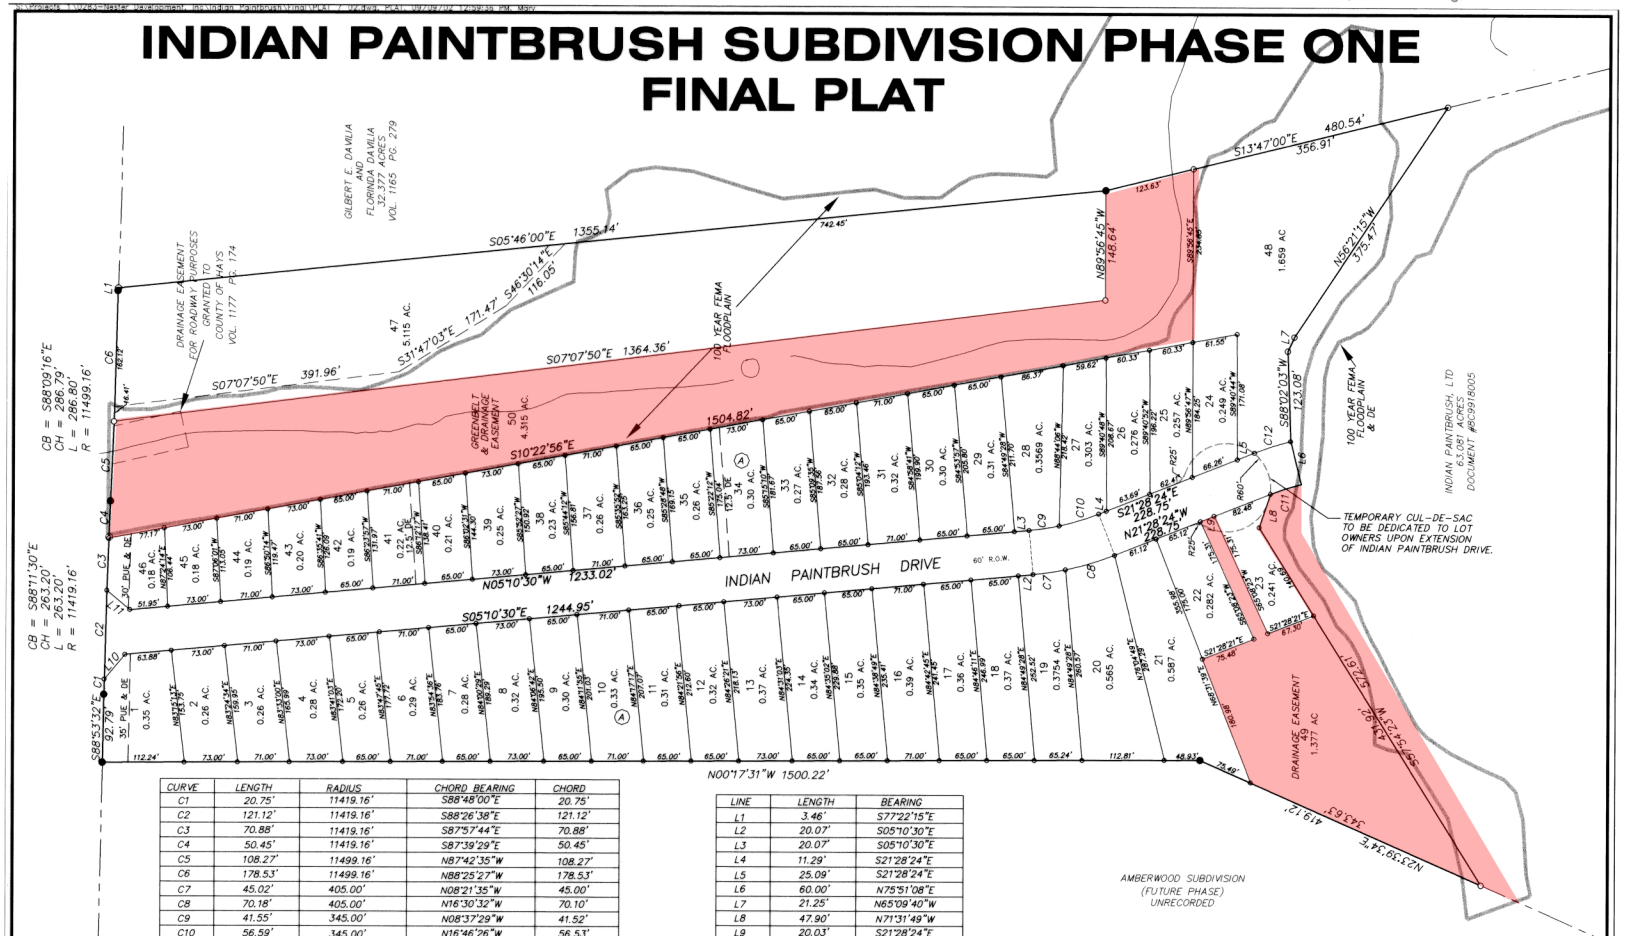

CURVE	LENGTH	RADIUS	CHORD BEARING	CHORD
C1	20.75'	11419.16'	S88°48'00"E	20.75'
C2	121.12'	11419.16'	S88°26'38"E	121.12'
C3	70.88'	11419.16'	S87°57'44"E	70.88'
C4	50.45'	11419.16'	S87°39'29"E	50.45'
C5	108.27'	11499.16'	N87°42'35"W	108.27'
C6	178.53'	11499.16'	N88°25'27"W	178.53'
C7	45.02'	405.00'	N08°21'35"W	45.00'
C8	70.18'	405.00'	N16°30'32"W	70.10'
C9	41.55'	345.00'	N08°37'29"W	41.52'
C10	56.59'	345.00'	N16°46'26"W	56.53'
C11	44.11'	345.00'	S17°48'38"E	44.08'
C12	51.78'	405.00'	S17°48'38"E	51.75'

LINE	LENGTH	BEARING
L1	3.46'	S77°22'15"E
L2	20.07'	S05°10'30"E
L3	20.07'	S05°10'30"E
L4	11.29'	S21°28'24"E
L5	25.09'	S21°28'24"E
L6	60.00'	N75°51'08"E
L7	21.25'	N65°09'40"W
L8	47.90'	N71°31'49"W
L9	20.03'	S21°28'24"E
L10	44.23'	N50°10'30"W
L11	41.03'	N39°49'30"E

LEGEND

- IRON ROD FOUND
- IRON ROD SET
- PIPE FOUND
- NAIL FOUND
- WOOD FENCE
- WIRE FENCE
- CHAIN LINK FENCE
- P.U.E. PUBLIC UTILITY ESMT.
- D.E. DRAINAGE ESMT.
- B.L. BUILDING LINE
- POWER POLE
- OVERHEAD ELEC. LINE
- DOWN GUY
- (BRG.–DIST) RECORD CALL
- (A) BLOCK DESIGNATION

NOTE:

1. PHASE 1 TRACT LIES ENTIRELY WITHIN J.K. MILLER SURVEY #2.
2. LOTS 1A AND 46A ARE TO HAVE ACCESS LIMITED TO INDIAN PAINTBRUSH DRIVE ONLY.

100 50 0 100 200

1" = 100'

SHEET 2 OF 2 SHEETS

SOUTHWEST ENGINEERS, INC.
ENGINEERS - PLANNERS
307 St. Lawrence Gonzales, Texas 78629-3935
(830) 672-7846 phone (830) 672-9334 fax


PHOTOGRAPHIC MYLAR

Common Areas

Vol. 11 Pg. 118

INDIAN PAINTBRUSH SUBDIVSION - PHASE 2 FINAL PLAT

Common Areas

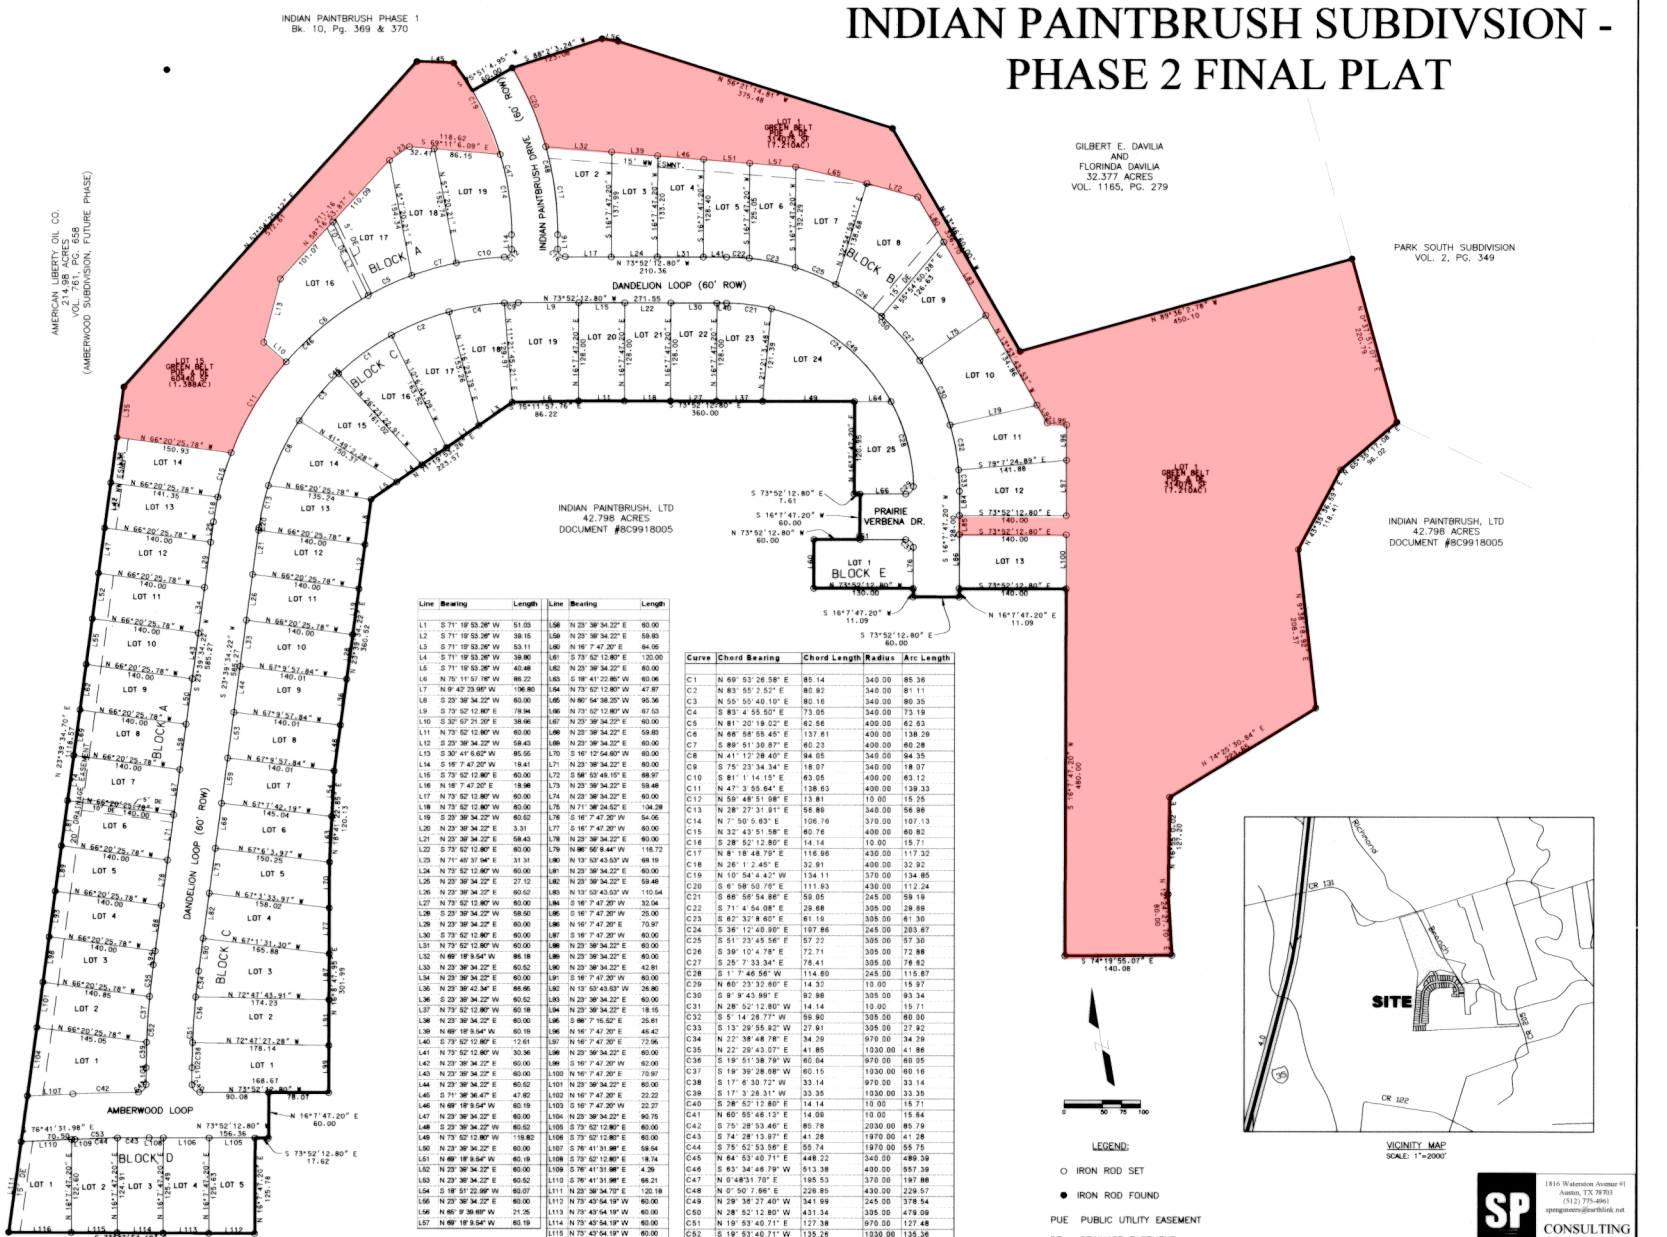

Line	Bearing	Length
L1	S 71° 19' 53.26" W	51.03
L2	S 71° 19' 53.26" W	39.16
L3	S 71° 19' 53.26" W	53.11
L4	S 71° 19' 53.26" W	39.80
L5	S 71° 19' 53.26" W	40.48
L6	N 76° 11' 57.76" W	86.22
L7	N 9° 47' 23.95" W	106.80
L8	S 23° 39' 34.22" W	60.00
L9	S 73° 52' 12.80" E	78.94
L10	S 32° 57' 21.20" E	39.66
L11	N 73° 52' 12.80" W	60.00
L12	S 23° 39' 34.22" W	58.43
L13	S 30° 41' 6.62" W	85.55
L14	S 16° 7' 47.20" W	19.41
L15	S 73° 52' 12.80" E	60.00
L16	N 16° 7' 47.20" E	18.98
L17	N 73° 52' 12.80" W	60.00
L18	N 73° 52' 12.80" W	60.00
L19	S 23° 39' 34.22" W	60.52
L20	N 23° 39' 34.22" E	3.31
L21	N 23° 39' 34.22" E	58.43
L22	S 73° 52' 12.80" E	60.00
L23	N 71° 40' 31.94" E	31.31
L24	N 73° 52' 12.80" W	60.00
L25	N 23° 39' 34.22" E	27.12
L26	N 23° 39' 34.22" E	60.52
L27	N 73° 52' 12.80" W	60.00
L28	S 23° 39' 34.22" W	59.50
L29	N 23° 39' 34.22" E	60.00
L30	S 73° 52' 12.80" E	60.00
L31	N 73° 52' 12.80" W	60.00
L32	N 69° 18' 9.54" W	86.18
L33	N 23° 39' 34.22" E	60.52
L34	N 23° 39' 34.22" E	60.00
L35	N 23° 39' 42.34" E	66.66
L36	S 23° 39' 34.22" W	60.52
L37	N 73° 52' 12.80" W	60.18
L38	N 23° 39' 34.22" E	60.00
L39	N 69° 18' 9.54" W	60.19
L40	S 73° 52' 12.80" E	12.61
L41	N 73° 52' 12.80" W	30.36
L42	N 23° 39' 34.22" E	60.00
L43	N 23° 39' 34.22" E	60.00
L44	N 23° 39' 34.22" E	60.52
L45	S 71° 38' 36.47" E	47.82
L46	N 69° 18' 9.54" W	60.19
L47	N 23° 39' 34.22" E	60.00
L48	N 23° 39' 34.22" E	60.52
L49	N 73° 52' 12.80" W	116.82
L50	N 23° 39' 34.22" E	60.00
L51	N 69° 18' 9.54" W	60.19
L52	N 23° 39' 34.22" E	60.00
L53	N 23° 39' 34.22" E	60.52
L54	S 18° 51' 22.99" W	60.07
L55	N 23° 39' 34.22" E	60.00
L56	N 65° 9' 39.69" W	21.35
L57	N 69° 18' 9.54" W	60.19

Line	Bearing	Length
L58	N 23° 39' 34.22" E	60.00
L59	N 23° 39' 34.22" E	59.85
L60	N 16° 7' 47.20" E	64.06
L61	S 73° 52' 12.80" E	120.00
L62	N 23° 39' 34.22" E	60.00
L63	S 18° 41' 23.80" W	60.06
L64	N 73° 52' 12.80" W	47.87
L65	N 80° 54' 38.25" W	95.36
L66	N 73° 52' 12.80" W	67.53
L67	N 23° 39' 34.22" E	60.00
L68	N 23° 39' 34.22" E	59.85
L69	N 23° 39' 34.22" E	60.00
L70	S 16° 12' 54.60" W	60.00
L71	N 23° 39' 34.22" E	60.00
L72	S 58° 57' 45.15" E	68.97
L73	N 23° 39' 34.22" E	59.48
L74	N 23° 39' 34.22" E	60.00
L75	N 71° 38' 24.62" E	104.28
L76	S 16° 7' 47.20" W	54.06
L77	S 16° 7' 47.20" W	60.00
L78	N 23° 39' 34.22" E	60.00
L79	N 86° 56' 8.44" W	116.72
L80	N 13° 53' 43.53" W	68.19
L81	N 23° 39' 34.22" E	60.00
L82	N 23° 39' 34.22" E	59.48
L83	N 13° 53' 43.53" W	110.64
L84	S 16° 7' 47.20" W	32.04
L85	S 16° 7' 47.20" W	25.00
L86	N 16° 7' 47.20" E	70.97
L87	S 16° 7' 47.20" W	60.00
L88	N 23° 39' 34.22" E	60.00
L89	N 23° 39' 34.22" E	60.00
L90	N 23° 39' 34.22" E	42.81
L91	S 16° 7' 47.20" W	60.00
L92	N 13° 53' 43.53" W	26.80
L93	N 23° 39' 34.22" E	60.00
L94	N 23° 39' 34.22" E	18.15
L95	S 68° 7' 16.52" E	25.61
L96	N 16° 7' 47.20" E	48.42
L97	N 16° 7' 47.20" E	72.96
L98	N 23° 39' 34.22" E	60.00
L99	S 16° 7' 47.20" W	62.00
L100	N 16° 7' 47.20" E	70.97
L101	N 23° 39' 34.22" E	60.00
L102	N 16° 7' 47.20" E	22.22
L103	S 16° 7' 47.20" W	22.27
L104	N 23° 39' 34.22" E	90.75
L105	S 73° 52' 12.80" E	60.00
L106	S 73° 52' 12.80" E	60.00
L107	S 76° 41' 31.98" E	59.64
L108	S 73° 52' 12.80" E	19.74
L109	S 76° 41' 31.98" E	4.39
L110	S 76° 41' 31.98" E	66.21
L111	N 23° 39' 34.70" E	120.19
L112	N 73° 43' 54.19" W	60.00
L113	N 73° 43' 54.19" W	60.00
L114	N 73° 43' 54.19" W	60.00
L115	N 73° 43' 54.19" W	60.00
L116	N 73° 43' 54.19" W	61.87

Curve	Chord Bearing	Chord Length	Radius	Arc Length
C1	N 69° 53' 26.58" E	85.14	340.00	85.36
C2	N 83° 55' 2.52" E	80.92	340.00	81.11
C3	N 55° 55' 49.10" E	80.16	340.00	80.35
C4	S 83° 4' 55.50" E	73.05	340.00	73.19
C5	N 81° 20' 19.02" E	62.56	400.00	62.63
C6	N 68° 58' 55.45" E	137.61	400.00	138.29
C7	S 89° 51' 30.87" E	60.23	400.00	60.28
C8	N 41° 12' 28.40" E	94.05	340.00	94.35
C9	S 75° 23' 34.34" E	18.07	340.00	18.07
C10	S 81° 1' 14.15" E	63.05	400.00	63.12
C11	N 47° 3' 55.64" E	138.63	400.00	139.33
C12	N 59° 48' 51.98" E	13.81	10.00	15.25
C13	N 28° 27' 31.91" E	56.86	340.00	56.96
C14	N 7° 50' 5.63" E	106.76	370.00	107.13
C15	N 32° 43' 51.58" E	60.76	400.00	60.82
C16	S 28° 52' 12.80" E	14.14	10.00	15.71
C17	N 8° 18' 48.79" E	116.96	430.00	117.32
C18	N 26° 1' 2.45" E	32.91	400.00	32.92
C19	N 10° 54' 4.42" W	134.11	370.00	134.85
C20	S 6° 58' 50.76" E	111.93	430.00	112.24
C21	S 66° 56' 54.86" E	59.05	245.00	59.19
C22	S 71° 4' 54.08" E	28.68	305.00	28.69
C23	S 62° 32' 8.60" E	61.16	305.00	61.30
C24	S 36° 12' 49.80" E	197.86	245.00	203.67
C25	S 51° 23' 45.56" E	57.22	305.00	57.30
C26	S 39° 10' 4.78" E	72.71	305.00	72.88
C27	S 25° 7' 33.34" E	76.41	305.00	76.62
C28	S 1° 7' 46.56" W	114.60	245.00	115.67
C29	N 60° 23' 32.80" E	14.32	10.00	15.97
C30	S 9° 9' 43.99" E	92.98	305.00	93.34
C31	N 28° 52' 12.80" W	14.14	10.00	15.71
C32	S 5° 14' 28.77" W	59.90	305.00	60.00
C33	S 13° 29' 55.92" W	27.91	305.00	27.92
C34	N 22° 38' 48.78" E	34.29	970.00	34.29
C35	N 22° 29' 43.07" E	41.85	1030.00	41.86
C36	S 19° 51' 38.79" W	60.04	970.00	60.05
C37	S 19° 39' 28.08" W	60.15	1030.00	60.16
C38	S 17° 6' 30.72" W	33.14	970.00	33.14
C39	S 17° 3' 28.31" W	33.35	1030.00	33.35
C40	S 28° 52' 12.80" E	14.14	10.00	15.71
C41	N 60° 55' 46.13" E	14.09	10.00	15.64
C42	S 75° 28' 53.46" E	85.78	2030.00	85.79
C43	S 74° 28' 13.97" E	41.28	1970.00	41.28
C44	S 75° 52' 53.56" E	55.74	1970.00	55.75
C45	N 84° 53' 40.71" E	448.22	340.00	489.39
C46	S 83° 34' 48.79" W	513.38	400.00	557.39
C47	N 0°48'31.70" E	195.53	370.00	197.88
C48	N 0° 50' 7.66" E	226.85	430.00	229.57
C49	N 29° 38' 27.40" W	341.99	245.00	378.54
C50	N 28° 52' 12.80" W	431.34	305.00	479.09
C51	N 19° 53' 40.71" E	127.38	970.00	127.48
C52	S 19° 53' 40.71" W	135.26	1030.00	135.36
C53	S 75° 16' 52.39" E	97.02	1970.00	97.03

LEGEND:

○ IRON ROD SET

● IRON ROD FOUND

PUE PUBLIC UTILITY EASEMENT


DE DRAINAGE EASEMENT

SP CONSULTING ENGINEERS
1816 Watterson Avenue #1
Austin, TX 78703
(512) 775-4061
spengineers@earthlink.net

SHEET NO: 2 OF 2

PHOTOGRAPHIC MYLAR

Vol. 11 Pg 235

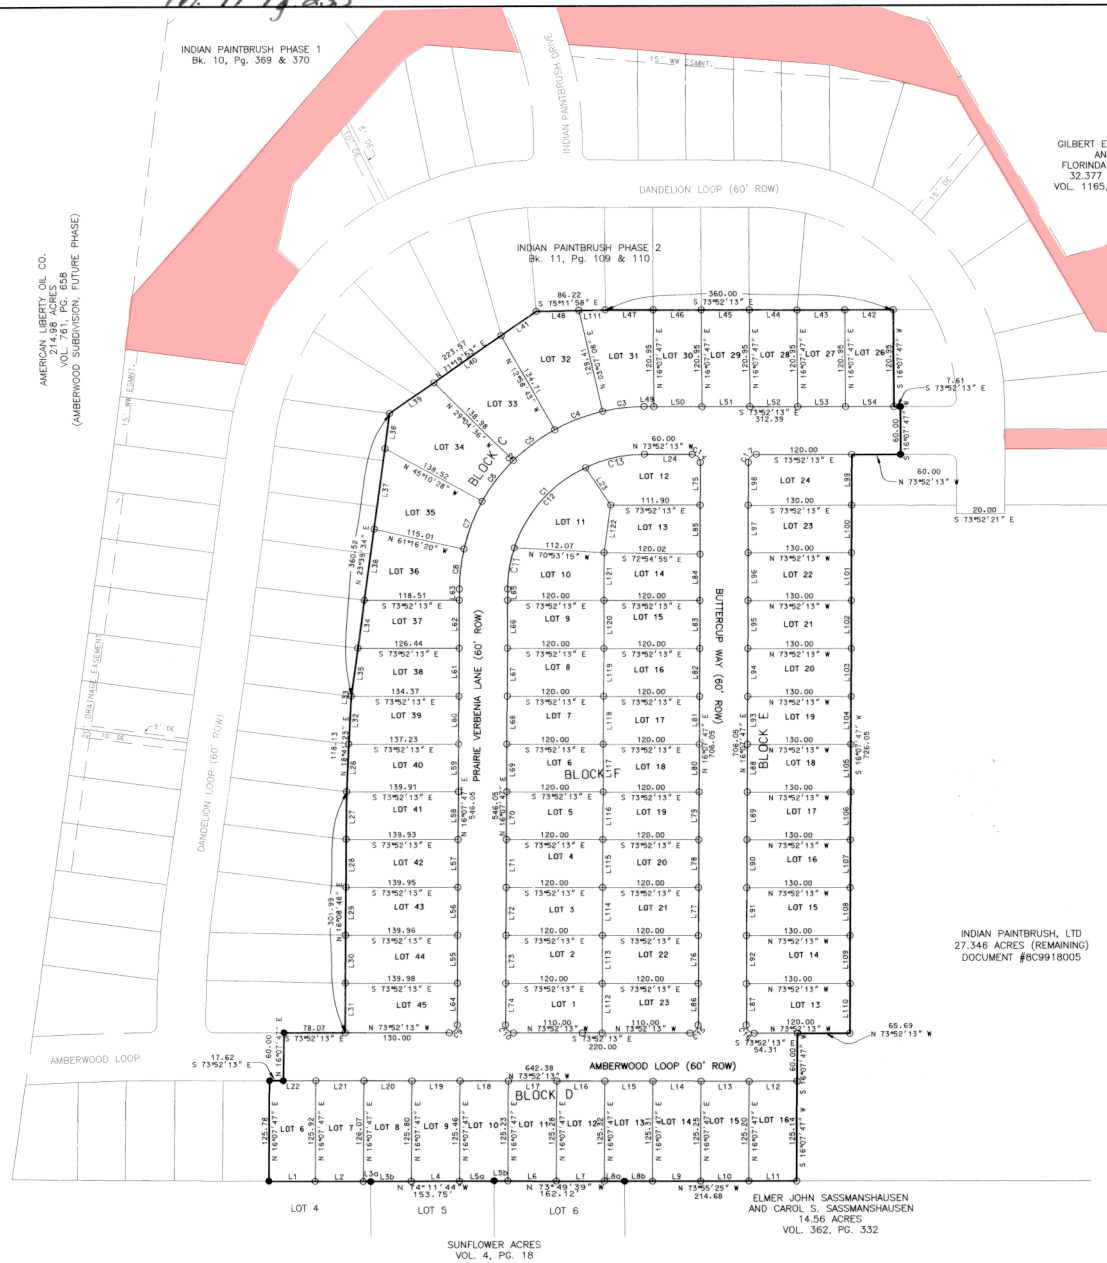

LINE TABLE			LINE TABLE (CONT.)		
LINE	LENGTH	BEARING	LINE	LENGTH	BEARING
L1	60.00	N73°43'54"W	L62	60.00	S16°07'47"W
L2	60.00	N73°43'54"W	L63	14.05	S16°07'47"W
L3a	9.45	N73°43'54"W	L64	52.00	S16°07'47"W
L3b	50.55	N74°11'44"W	L65	14.05	N16°07'47"E
L4	60.00	N74°11'44"W	L66	60.00	N16°07'47"E
L5a	43.19	N74°11'44"W	L67	60.00	N16°07'47"E
L5b	16.81	N73°49'39"W	L68	60.00	N16°07'47"E
L6	60.00	N73°49'39"W	L69	60.00	N16°07'47"E
L7	60.00	N73°49'39"W	L70	60.00	N16°07'47"E
L8a	25.32	N73°49'39"W	L71	60.00	N16°07'47"E
L8b	34.68	N73°55'25"W	L72	60.00	N16°07'47"E
L9	60.00	N73°55'25"W	L73	60.00	N16°07'47"E
L10	60.00	N73°55'25"W	L74	52.00	N16°07'47"E
L11	60.00	N73°55'25"W	L75	54.05	S16°07'47"W
L12	60.00	S73°52'13"E	L76	60.00	S16°07'47"W
L13	60.00	S73°52'13"E	L77	60.00	S16°07'47"W
L14	60.00	S73°52'13"E	L78	60.00	S16°07'47"W
L15	60.00	S73°52'13"E	L79	60.00	S16°07'47"W
L16	60.00	S73°52'13"E	L80	60.00	S16°07'47"W
L17	60.00	S73°52'13"E	L81	60.00	S16°07'47"W
L18	60.00	S73°52'13"E	L82	60.00	S16°07'47"W
L19	60.00	S73°52'13"E	L83	60.00	S16°07'47"W
L20	60.00	S73°52'13"E	L84	58.00	S16°07'47"W
L21	60.00	S73°52'13"E	L85	62.00	S16°07'47"W
L22	60.00	S73°52'13"E	L86	52.00	S16°07'47"W
L23	56.95	N17°48'27"W	L87	52.00	N16°07'47"E
L24	60.00	S73°52'13"E	L88	60.00	N16°07'47"E
L26	60.06	N18°41'23"E	L89	60.00	N16°07'47"E
L27	59.99	N16°12'53"E	L90	60.00	N16°07'47"E
L28	60.00	N16°07'47"E	L91	60.00	N16°07'47"E
L29	60.00	N16°07'47"E	L92	60.00	N16°07'47"E
L30	60.00	N16°07'47"E	L93	60.00	N16°07'47"E
L31	62.00	N16°07'47"E	L94	60.00	N16°07'47"E
L32	58.06	N18°41'23"E	L95	60.00	N16°07'47"E
L33	2.02	N23°39'34"E	L96	60.00	N16°07'47"E
L34	60.52	N23°39'34"E	L97	60.00	N16°07'47"E
L35	60.52	N23°39'34"E	L98	54.05	N16°07'47"E
L36	90.08	N23°39'34"E	L99	64.05	N16°07'47"E
L37	102.58	N23°39'34"E	L100	60.00	N16°07'47"E
L38	44.80	N23°39'34"E	L101	60.00	N16°07'47"E
L39	67.64	N71°19'53"E	L102	60.00	N16°07'47"E
L40	102.82	N71°19'53"E	L103	60.00	N16°07'47"E
L41	53.11	N71°19'53"E	L104	60.00	N16°07'47"E
L42	60.00	S73°52'13"E	L105	60.00	N16°07'47"E
L43	59.82	S73°52'13"E	L106	60.00	N16°07'47"E
L44	60.18	S73°52'13"E	L107	60.00	N16°07'47"E
L45	60.00	S73°52'13"E	L108	60.00	N16°07'47"E
L46	60.00	S73°52'13"E	L109	60.00	N16°07'47"E
L47	60.00	S73°52'13"E	L110	62.00	N16°07'47"E
L48	52.91	S75°11'58"E	L111	33.31	S75°11'58"E
L49	12.39	N73°52'13"W	L112	62.00	N16°07'47"E
L50	60.00	N73°52'13"W	L113	60.00	N16°07'47"E
L51	60.00	N73°52'13"W	L114	60.00	N16°07'47"E
L52	60.00	N73°52'13"W	L115	60.00	N16°07'47"E
L53	60.00	N23°52'13"W	L116	60.00	N16°07'47"E
L54	60.00	N73°52'13"W	L117	60.00	N16°07'47"E
L55	60.00	S16°07'47"W	L118	60.00	N16°07'47"E
L56	60.00	S16°07'47"W	L119	60.00	N16°07'47"E
L57	60.00	S16°07'47"W	L120	60.00	N16°07'47"E
L58	60.00	S16°07'47"W	L121	60.00	N16°07'47"E
L59	60.00	S16°07'47"W	L122	60.54	N23°49'20"E
L60	60.00	S16°07'47"W			
L61	60.00	S16°07'47"W			

CURVE TABLE				
CURVE	LENGTH	RADIUS	CHORD LENGTH	CHORD BEARING
C1	267.04	170.00	240.42	S61°07'47"W
C2	361.28	230.00	325.27	S61°07'47"W
C3	52.23	230.00	52.12	N80°22'32"W
C4	64.62	230.00	64.41	S85°04'13"W
C5	64.62	230.00	64.41	S68°58'21"W
C6	64.62	230.00	64.41	S52°52'28"W
C7	64.62	230.00	64.41	S36°46'36"W
C8	50.57	230.00	50.47	S22°25'44"W
C9	15.71	10.00	14.14	N61°07'47"E
C10	15.71	10.00	14.14	S28°52'13"E
C11	52.62	170.00	52.41	S24°59'49"W
C12	138.20	170.00	134.43	N57°09'13"E
C13	76.22	170.00	75.58	N80°42'50"W
C14	15.71	10.00	14.14	N28°52'13"W
C15	15.71	10.00	14.14	N61°07'47"E
C16	15.71	10.00	14.14	S28°52'13"E
C17	15.71	10.00	14.14	S61°07'47"E

Common Areas


INDIAN PAINTBRUSH SUBDIVSION - PHASE 3 FINAL PLAT

GRAPHIC MYLAR

SP
1816 Waterston Avenue #1
Austin, TX 78703
(512) 775-4961
spengineers@earthlink.net
CONSULTING

Vol. 12 Pg. 30

INDIAN PAINTBRUSH SUBDIVSION - PHASE 4A FINAL PLAT

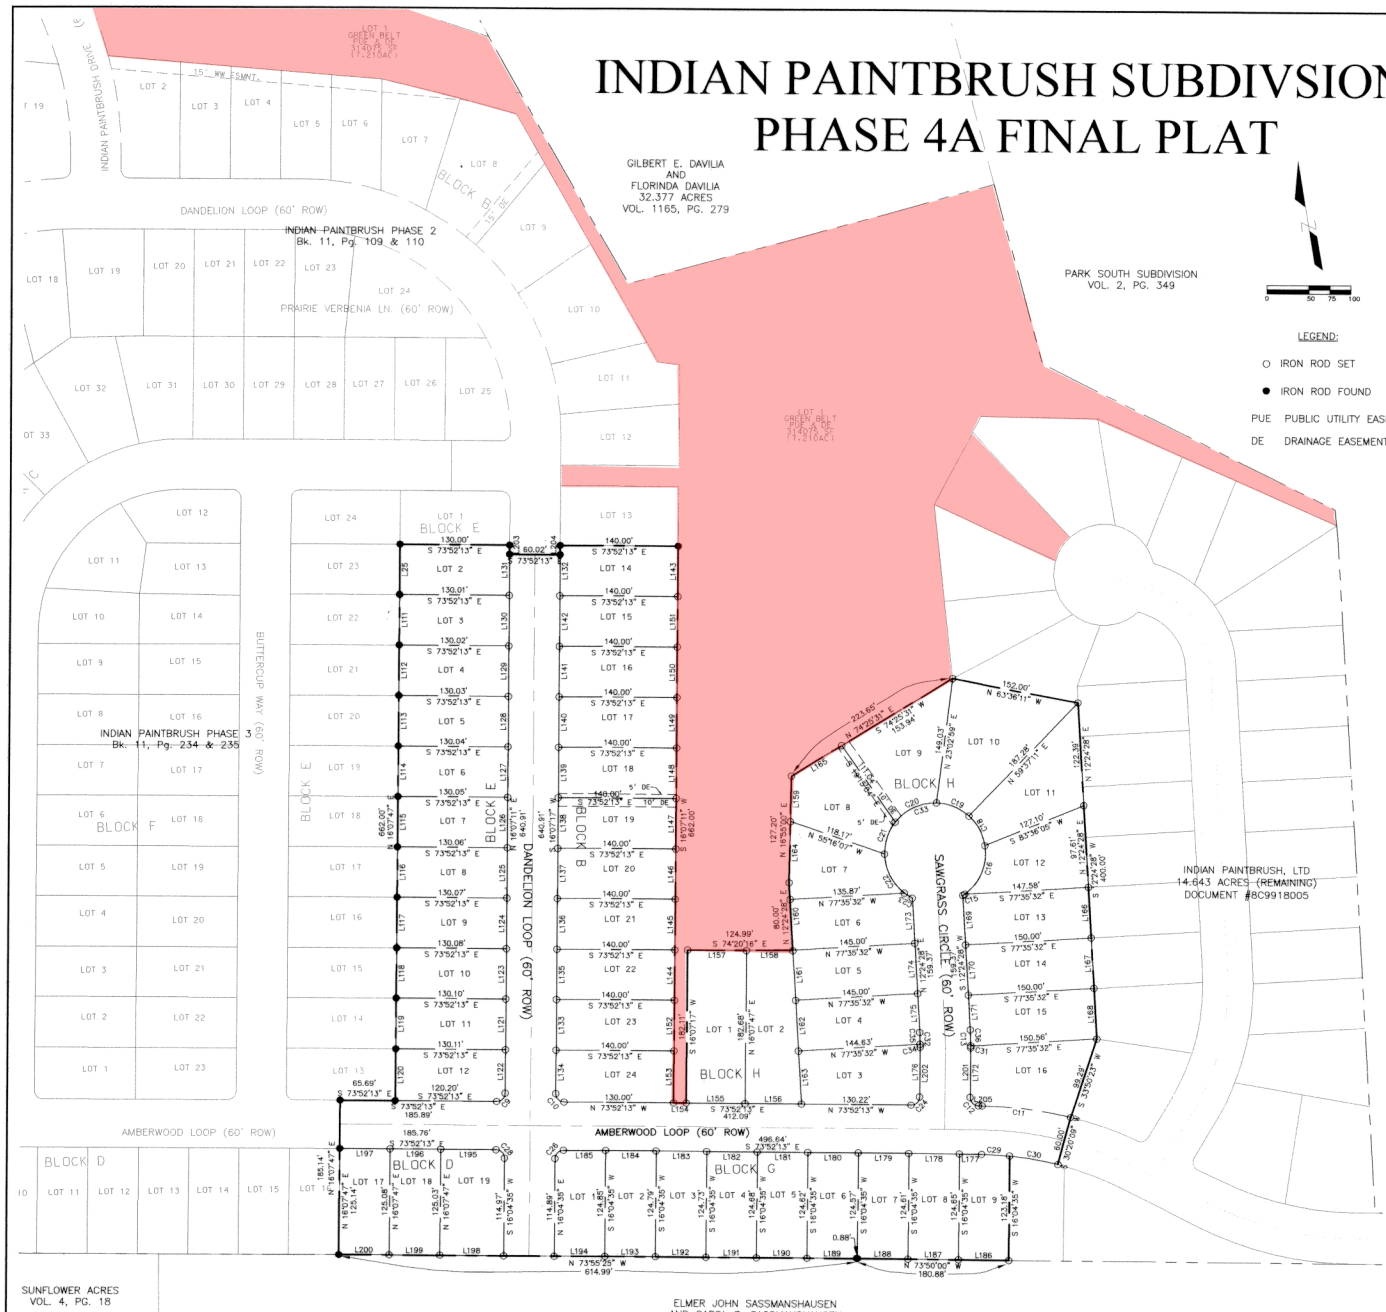


LINE TABLE			LINE TABLE		
LINE	LENGTH	BEARING	LINE	LENGTH	BEARING
L25	60.00	N16°07'47"E	L158	55.08	S74°20'16"E
L111	60.00	N16°07'47"E	L159	54.25	N16°55'00"E
L112	60.00	N16°07'47"E	L160	60.00	N12°24'28"E
L113	60.00	N16°07'47"E	L161	60.00	N12°24'28"E
L114	60.00	N16°07'47"E	L162	60.00	N12°24'28"E
L115	60.00	N16°07'47"E	L163	63.52	N12°24'28"E
L116	60.00	N16°07'47"E	L164	72.95	N16°55'00"E
L117	60.00	N16°07'47"E	L165	69.71	S74°25'31"W
L118	60.00	N16°07'47"E	L166	60.00	N12°24'28"E
L119	60.00	N16°07'47"E	L167	60.00	N12°24'28"E
L120	62.00	N16°07'47"E	L168	60.00	N12°24'28"E
L121	60.00	N16°07'11"E	L169	58.53	N12°24'28"E
L122	52.00	S16°07'11"W	L170	60.00	N12°24'28"E
L123	60.00	S16°07'11"W	L171	40.84	N12°24'28"E
L124	60.00	S16°07'11"W	L172	59.42	N16°07'47"E
L125	60.00	S16°07'11"W	L173	53.53	N12°24'28"E
L126	60.00	S16°07'11"W	L174	60.00	N12°24'28"E
L127	60.00	S16°07'11"W	L175	45.84	S12°24'28"W
L128	60.00	S16°07'11"W	L176	59.39	S16°07'47"W
L129	60.00	S16°07'11"W	L177	26.65	S73°52'13"E
L130	60.00	S16°07'11"W	L178	60.00	S73°52'13"E
L131	60.00	S16°07'11"W	L179	60.00	S73°52'13"E
L132	60.00	N16°07'47"E	L180	60.00	S73°52'13"E
L133	60.00	N16°07'17"E	L181	60.00	S73°52'13"E
L134	52.00	S16°07'17"W	L182	60.00	S73°52'13"E
L135	60.00	S16°07'17"W	L183	60.00	S73°52'13"E
L136	60.00	S16°07'17"W	L184	60.00	S73°52'13"E
L137	60.00	S16°07'17"W	L185	49.99	S73°52'13"E
L138	60.00	S16°07'17"W	L186	60.00	S73°50'00"E
L139	60.00	S16°07'17"W	L187	60.00	S73°50'00"E
L140	60.00	S16°07'17"W	L188	60.00	S73°49'56"E
L141	60.00	S16°07'17"W	L189	59.12	S73°55'25"E
L142	60.00	S16°07'17"W	L190	60.00	S73°55'25"E
L143	60.00	N16°07'47"E	L191	60.00	S73°55'25"E
L144	60.00	S16°07'17"W	L192	60.00	S73°55'25"E
L145	60.00	S16°07'17"W	L193	60.00	S73°55'25"E
L146	60.00	S16°07'17"W	L194	60.00	S73°55'25"E
L147	60.00	S16°07'17"W	L195	65.76	S73°52'13"E
L148	60.00	S16°07'17"W	L196	60.00	S73°52'13"E
L149	60.00	S16°07'17"W	L197	60.00	S73°52'13"E
L150	60.00	S16°07'17"W	L198	75.86	S73°55'25"E
L151	60.00	S16°07'17"W	L199	60.00	S73°55'25"E
L152	60.00	N16°07'17"E	L200	60.00	S73°55'25"E
L153	62.00	S16°07'17"W	L201	59.42	S16°07'47"W
L154	15.12	N73°52'43"W	L202	59.39	N16°07'47"E
L155	69.88	N73°52'43"W	L203	11.09	S16°07'11"W
L156	66.99	N73°52'13"W	L204	11.09	N16°07'17"E
L157	69.91	N74°20'16"W	L205	4.40	S74°09'48"E

CURVE TABLE				
CURVE	LENGTH	RADIUS	CHORD BEARING	CHORD LENGTH
C9	15.62	10.00	N60°52'46"E	14.08
C10	15.71	10.00	S28°52'28"E	14.14
C11	106.62	430.00	S66°46'02"E	106.34
C12	15.81	10.00	S29°09'48"E	14.21
C13	21.44	330.00	N14°16'07"E	21.43
C15	2.83	60.00	N71°03'21"E	2.83
C16	66.16	60.00	N38°07'01"E	62.86
C18	40.78	60.00	N12°56'30"W	40.00
C19	42.32	60.00	N52°37'14"W	41.45
C20	56.11	60.00	S80°23'00"W	54.08
C21	40.78	60.00	S34°07'26"W	40.00
C22	53.98	60.00	S11°07'13"E	52.18
C23	11.20	60.00	S42°14'34"E	11.19
C24	15.71	10.00	N61°07'47"E	14.14
C26	15.72	10.00	S61°06'11"W	14.15
C28	15.70	10.00	N28°53'49"W	14.14
C29	33.40	370.00	N71°17'04"W	33.39
C30	58.34	370.00	S64°10'53"E	58.28
C31	2.27	330.00	N15°55'58"E	2.27
C32	17.54	270.00	N14°16'07"E	17.54
C33	314.16	60.00	N77°35'32"W	60.00
C34	3.38	270.00	N15°46'18"E	3.38
C35	14.16	270.00	N13°54'38"E	14.16
C36	19.17	330.00	N14°04'18"E	19.17

Common Areas

V. 12 Pg. 141

INDIAN PAINTBRUSH SUBDIVSION - PHASE 4B FINAL PLAT

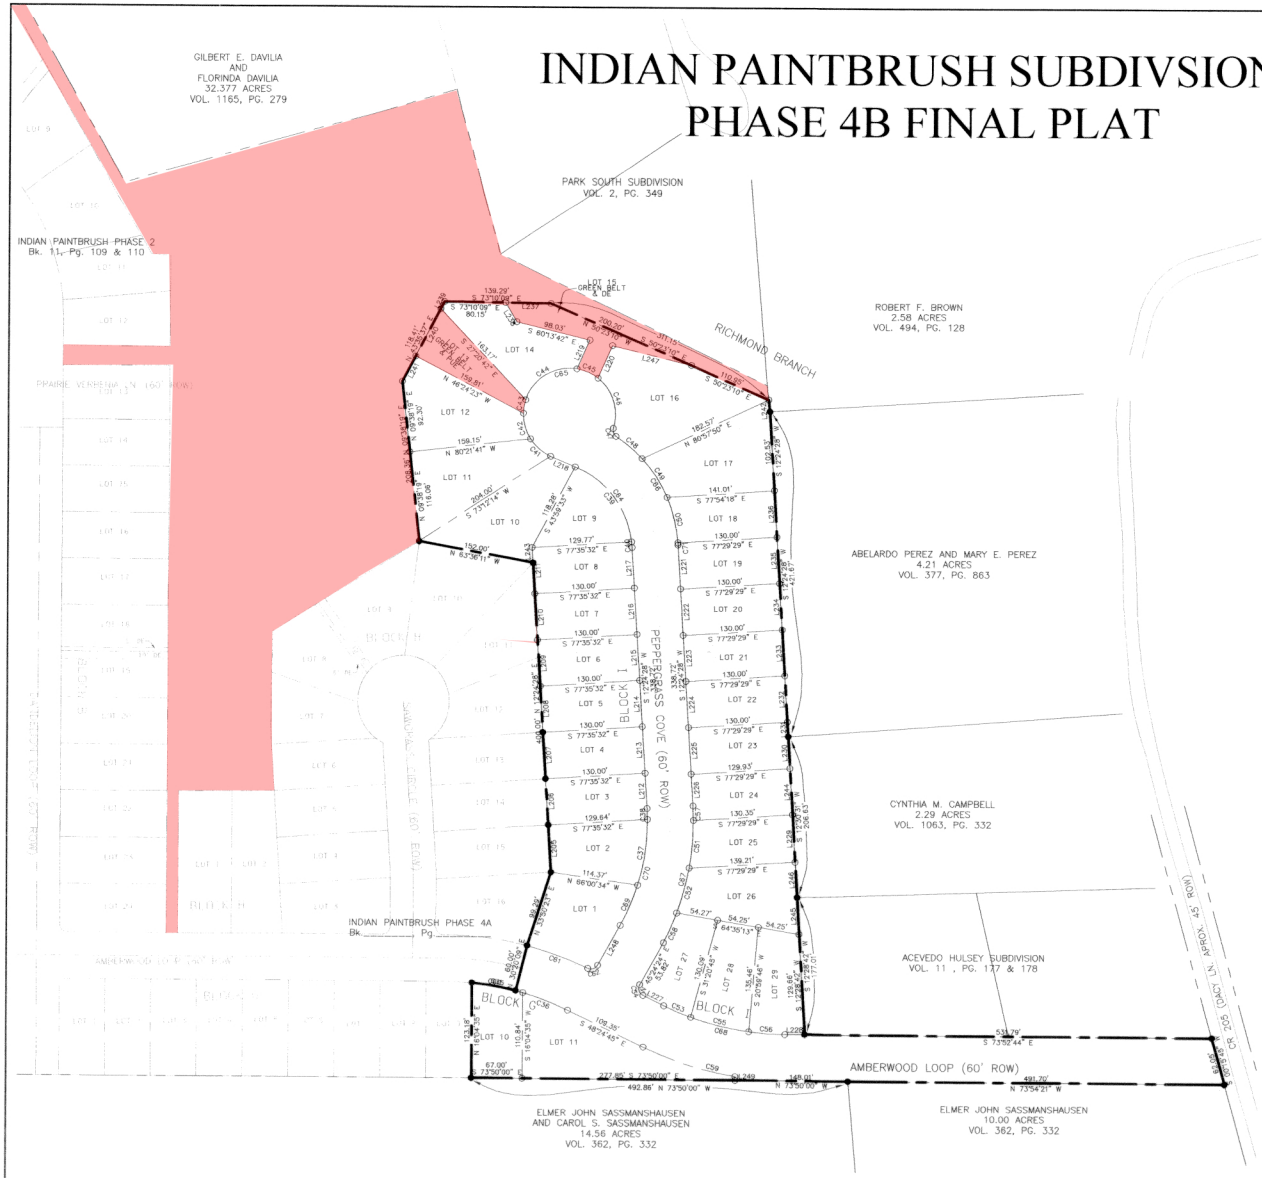


LEGEND:

- O IRON ROD SET
- ● IRON ROD FOUND
- PUE PUBLIC UTILITY EASEMENT
- DE DRAINAGE EASEMENT

LINE TABLE		
LINE	LENGTH	BEARING
L205	60.00	N12°24'28"E
L206	60.00	N12°24'28"E
L207	60.00	N12°24'28"E
L208	60.00	N12°24'28"E
L209	60.00	N12°24'28"E
L210	60.00	N12°24'28"E
L211	60.00	N12°24'28"E
L212	46.15	S12°24'28"W
L213	60.00	S12°24'28"W
L214	60.00	S12°24'28"W
L215	60.00	S12°24'28"W
L216	60.00	S12°24'28"W
L217	52.58	S12°24'28"W
L218	35.00	S51°15'48"E
L219	41.19	N39°36'50"E
L220	46.39	N39°36'50"E
L221	57.31	N12°24'28"E
L222	60.00	N12°24'28"E
L223	60.00	N12°24'28"E
L224	60.00	N12°24'28"E
L225	60.00	N12°24'28"E
L226	41.41	N12°24'28"E
L227	30.04	N48°24'45"W
L228	25.79	S73°45'06"E
L229	60.00	S12°30'31"W
L230	40.86	S12°30'31"W
L231	19.14	S12°24'28"W
L232	60.00	S12°24'28"W
L233	60.00	S12°24'28"W
L234	60.00	S12°24'28"W
L235	60.00	S12°24'28"W
L236	60.00	S12°24'28"W
L237	58.14	S73°10'09"E
L238	29.22	S14°20'30"E
L239	10.79	N43°35'37"E
L240	70.26	N43°35'37"E
L241	37.36	S43°35'37"W
L242	15.60	S10°02'43"W
L243	20.00	S12°24'28"W
L244	60.00	S12°30'31"W
L245	47.35	S12°28'42"W
L246	45.77	S12°30'31"W
L247	106.08	N60°13'42"W
L248	59.16	S45°24'24"W
L249	5.00	S16°10'06"W

CURVE TABLE				
CURVE	LENGTH	RADIUS	CHORD BEARING	CHORD LENGTH
C35	68.24	370.00	N63°24'54"W	68.14
C36	62.76	370.00	N53°16'18"W	62.69
C37	85.16	270.00	N24°23'05"E	84.81
C38	13.86	270.00	N13°52'41"E	13.86
C39	127.35	120.00	N21°32'26"W	121.45
C40	7.43	120.00	N10°36'03"E	7.43
C41	35.00	60.00	S33°20'09"E	34.51
C42	35.00	60.00	S20°05'11"W	34.51
C43	17.93	60.00	S25°21'35"W	17.87
C44	85.05	60.00	S74°31'45"W	78.10
C45	30.32	60.00	N59°23'10"W	30.00
C46	72.94	60.00	N01°34'39"W	68.53
C47	11.74	9.00	S03°38'32"E	10.93
C48	44.62	180.00	N33°55'32"W	44.51
C49	60.28	180.00	N17°13'48"W	60.00
C50	60.28	180.82	N01°56'03"E	60.00
C51	60.74	330.00	N20°54'32"E	60.65
C52	60.08	330.00	N31°23'50"E	60.00
C53	38.38	347.39	S51°29'23"E	38.36
C54	16.37	10.00	S01°30'11"E	14.61
C55	78.49	355.77	S60°26'31"E	78.33
C56	47.63	351.40	S70°06'10"E	47.60
C57	18.59	330.00	N14°01'19"E	18.59
C58	50.65	330.00	N41°30'36"E	50.60
C59	126.54	435.45	S56°49'02"E	126.09
C60	58.34	370.00	S64°10'53"E	58.28
C61	84.40	430.00	N54°52'29"W	84.26
C62	15.04	10.00	N88°29'37"E	13.66
C64	134.77	120.00	N19°46'02"W	127.80
C65	276.24	60.00	S81°50'52"W	89.32
C66	167.87	180.00	N14°18'35"W	161.85
C67	190.06	330.00	N28°54'26"E	187.44
C68	164.52	370.00	S81°09'02"E	163.16
C69	56.48	269.92	N39°24'49"E	56.38
C70	155.50	270.00	S28°54'26"W	153.36
C71	2.69	62.89	N12°24'28"E	2.69

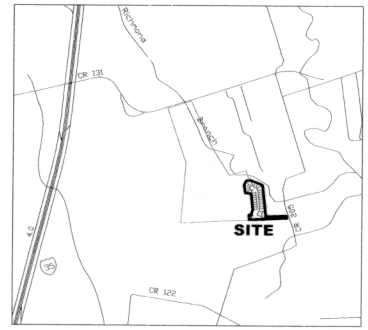

VICINITY MAP
SCALE: 1"=2000'

1816 Watterson Avenue #1
Austin, TX 78703
(512) 773-4961
spengineers@earthlink.net
CONSULTING ENGINEERS

SHEET NO: 2 OF 2

Common Areas

PHOTOGRAPHIC MYLAR